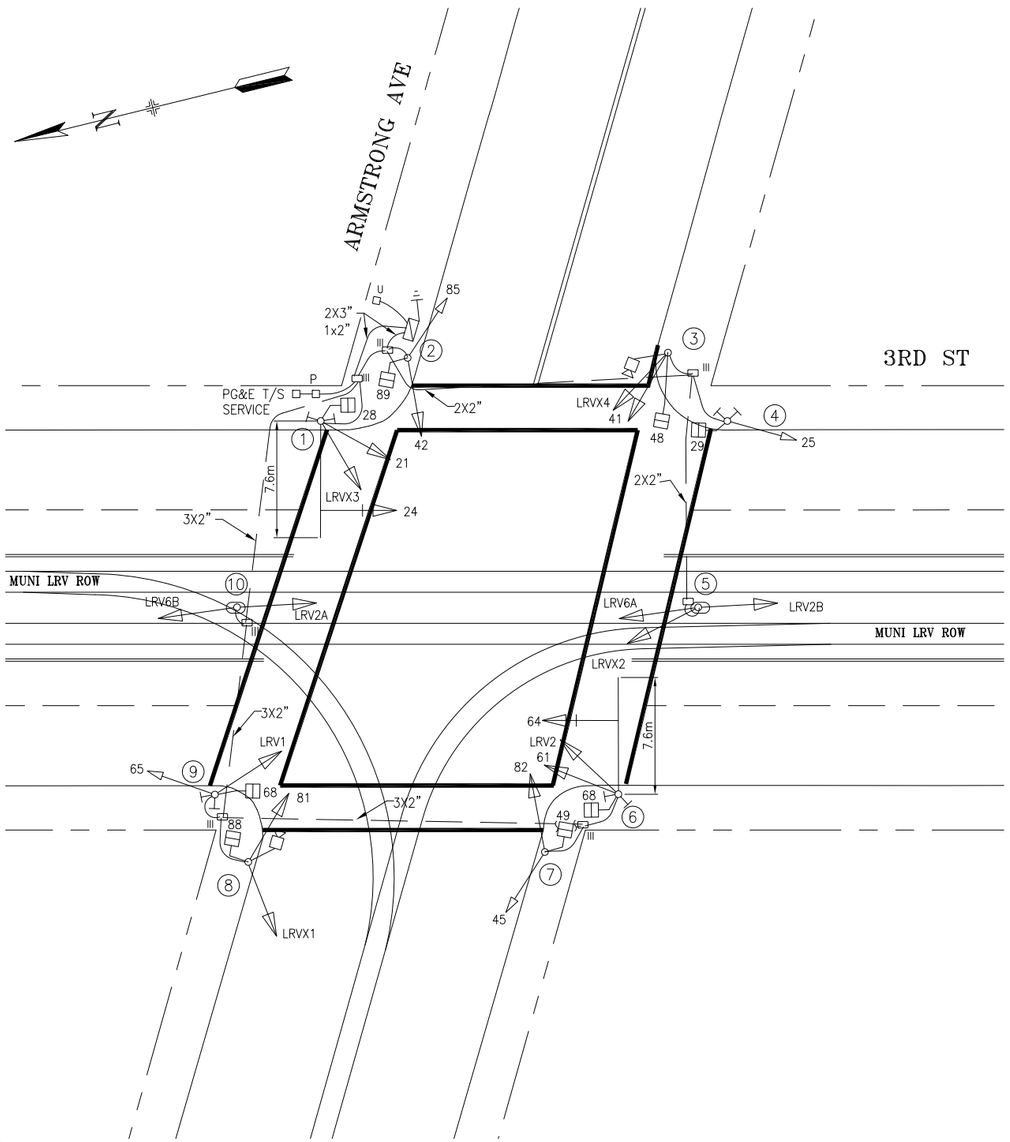

POLE AND EQUIPMENT SCHEDULE

POLE No.	TYPE OF POLE	LUMINAIRE (HPS) VOLTAGE/ WATTS	VEHICLE SIGNAL No.	VEHICLE SIGNAL TYPE	VEHICLE SIGNAL MOUNTING (F/I)	PEDESTRIAN SIGNAL No.	PEDESTRIAN SIGNAL TYPE	PEDESTRIAN SIGNAL MOUNTING (F/I)	REMARKS
1	MUNI COMBO POLE WITH 7.6m M.A.		21 24 LRVX3	3S12" 3S12" GVA 2S12" LB	SV-1-T MAS SV-1	28	1S-LED	SP-1	PPB DETAIL 'F'; T-23
2	TYPE 1-A (3.05m)		85 42	3S8" 3S12"	TV-2-T	89	1S-LED	SP-1	
3	STREET LIGHT		41 LRVX4	3S12" 2S12" LB	SV-1-T SV-1	48	1S-LED	SP-1	
4	MUNI COMBO POLE		25	3S8"	SV-1-T	29	1S-LED	SP-1	PPB
5	TYPE 1-A (3.6m)		LRVX2 LRV2B LRV6A	2S12" LB 2S12" LB 2S12" LB	TV-3-T				3 SIGNALS AT SAME HEIGHT
6	MUNI COMBO POLE WITH 7.6m M.A.		64 61 LRV2	3S12" GVA 3S12" 2S12" LB	MAS SV-1-T SV-1	68	1S-LED	SP-1	PPB DETAIL 'F'; T-23 INSTALL AT 17 FT HIGH
7	TYPE 1-A (3.05m)		82 45	3S12" 3S8"	TV-2-T	49	1S-LED	SP-1	
8	MUNI COMBO POLE		81 LRVX1	3S12" 2S12" LB	SV-2-T	88	1S-LED	SP-1	
9	MUNI COMBO POLE		LRV1 65	2S12" LB 3S8"	SV-1 SV-1-T	69	1S-LED	SP-1	INSTALL AT 17 FT HIGH PPB
10	TYPE 1-A (3.6m)		LRV2A LRV6B	2S12" LB 2S12" LB	TV-2-T				DETAIL 7

M.A. = MAST ARM

5 0 10 20
(IN METERS)

NOTE:
CABINET FOUNDATION TYPE: M-SF

NO.	DATE	DESCRIPTION	BY	APP.
4	9/14/18	SRC 2018-298: REMOVED PPBs FROM POLES 2,3,7&8	ECT	RML
3	8/12/18	SRC 2018-133: REPLACE "T" WITH BAR FOR SIGNALS LRV2A, LRV2B, LRV6A, LRV6B, LRVX1, LRVX2, LRV1 & LRV2. RELOCATE LRVX1 TO POLE 8. INSTALL NEW SIGNALS LRVX3 & LRVX4.	TY	CL
2	2/16/14	SRC 2014-019: INSTALL GVA FOR SIGNALS 61 & 64	BW	CW
1	1/6/05	TRAFFIC SIGNAL UPGRADE FOR THIRD STREET LIGHT RAIL	DY	AH

TABLE OF REVISIONS
CHECK WITH TRACING TO SEE IF YOU HAVE LATEST REVISION

REFERENCE INFORMATION & FILE NO. OF SURVEYS

SAN FRANCISCO MUNICIPAL TRANSPORTATION AGENCY
CITY AND COUNTY OF SAN FRANCISCO

DRAWN: DY DATE: 6/06
CHECKED: DATE:

SCALE: 1:200
SHEET OF SHEETS 1 OF 1

TRAFFIC SIGNAL INVENTORY DIAGRAM
3RD ST AND ARMSTRONG AVE

CNN NO. 20493000
REV NO. 4