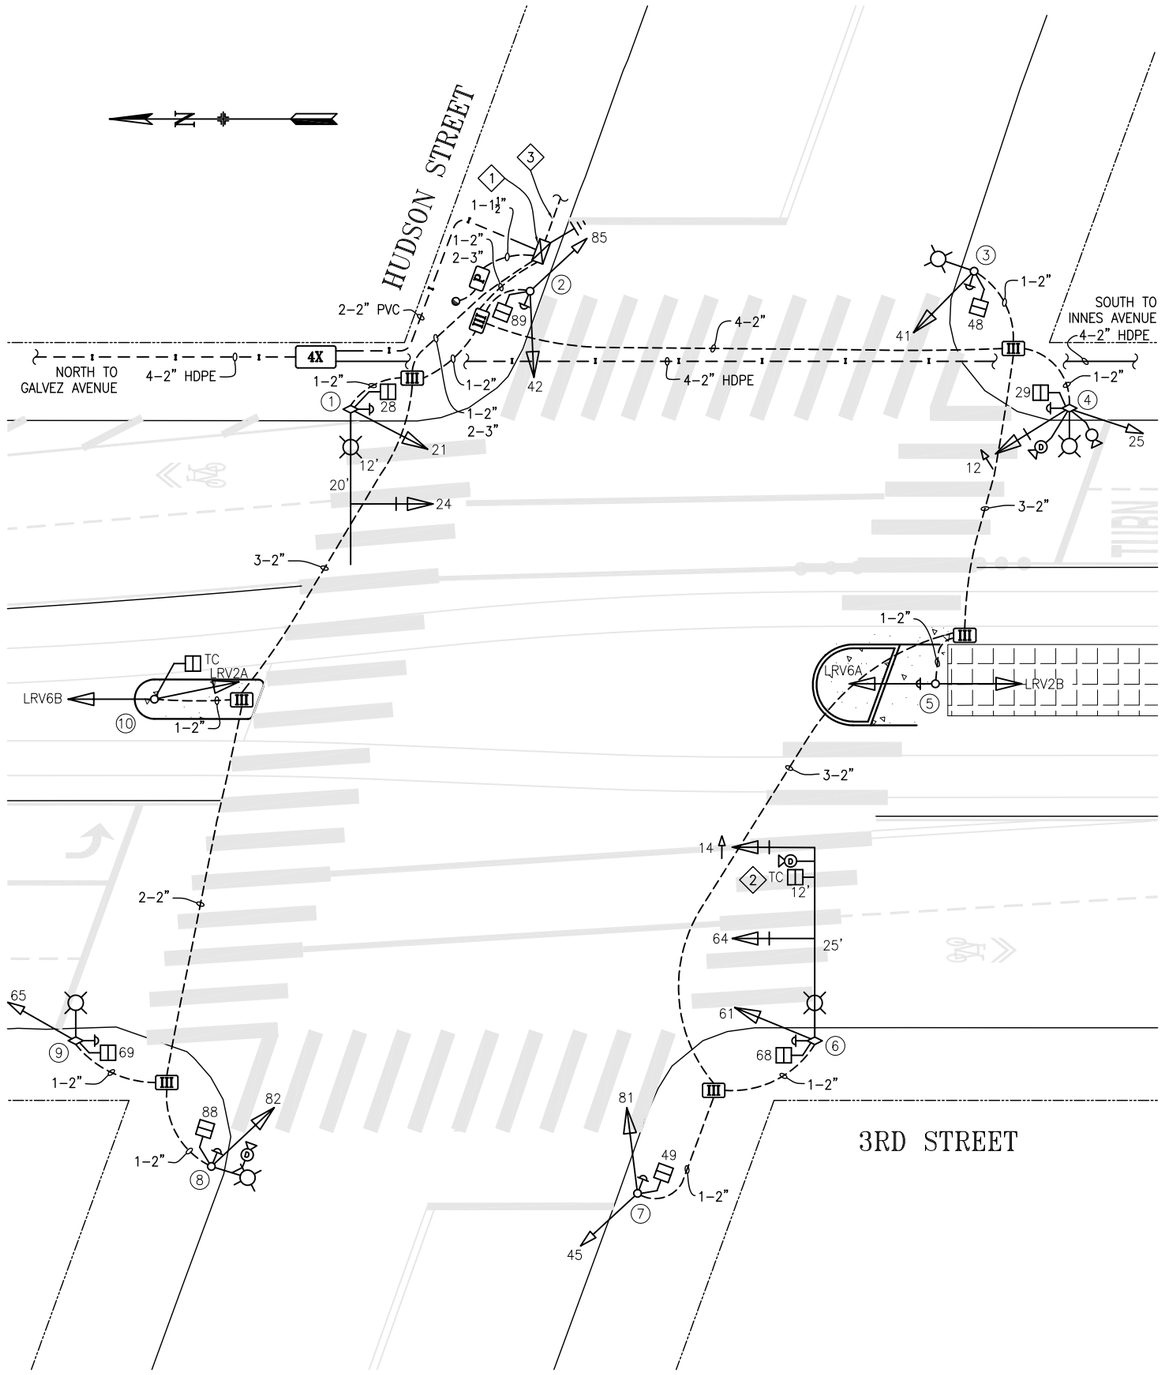

POLE AND EQUIPMENT SCHEDULE

POLE No.	TYPE OF POLE	LUMINAIRE TYPE	VEHICLE SIGNAL No.	VEHICLE SIGNAL TYPE	VEHICLE SIGNAL MOUNTING	VEHICLE SIGNAL VISORS	VEHICLE SIGNAL LOUVERS/BP	PEDESTRIAN SIGNAL No.	PEDESTRIAN SIGNAL TYPE	PEDESTRIAN SIGNAL MOUNTING	REMARKS
1	MUNI COMBO POLE W/20' MAST ARM		21 24	3S12" 3S12"GVA	SV-1-T MAS	T T	BP	28	1S-COUNT	SP-1	APS (5)
2	1-A (10')		42 85	3S12" 3S8"	TV-2-T	T T		89	1S-COUNT	SP-1	APS
3	STREET LIGHT POLE		41	3S12"	SV-1-T	T		48	1S-COUNT	SP-1	APS
4	MUNI COMBO POLE		12 25	3S12"LA 3S8"	SV-2-T	T T	BP	29	1S-COUNT	SP-1	APS DETECTION CAMERA CCTV CAMERA
5	1-A (12')		LRV2B LRV6A	2S12"LB 2S12"LB	TV-2-T	T T					APS W/SIGN (⟶)
6	MUNI COMBO POLE W/25' MAST ARM		14 61 64 TC	3S12"LA 3S12" 3S12" 1S 24"X24"	MAS SV-1-T MAS MAC	T T T T	BP BP	68	1S-COUNT	SP-1	APS DETECTION CAMERA (4)
7	1-A (10')		45 81	3S8" 3S12"	TV-2-T	T T		49	1S-COUNT	SP-1	APS
8	STREET LIGHT POLE		82	3S12"	SV-1-T	T		88	1S-COUNT	SP-1	APS DETECTION CAMERA
9	MUNI COMBO POLE		65	3S8"	SV-1-T	T		69	1S-COUNT	SP-1	APS
10	1-A (12')		LRV2A LRV6B TC	2S12"LB 2S12"LB 1S 24"X24"	TV-2-T SV-1	T T T					

SHEET NOTES:

1. CABINET FOUNDATION TYPE: M-SF
2. TC = TRAIN COMING
3. TO VTS CABINET – SEE CONTRACT MR-1147, SHEET EL-45 FOR FURTHER DETAILS
4. SEE DETAIL 'E', CONTRACT MR-1142, DRAWING T-11 FOR MAST ARM DETAILS
5. SEE DETAIL 'D', CONTRACT MR-1142, DRAWING T-10 FOR MAST ARM DETAILS

NO.	DATE	DESCRIPTION	BY	APPROVED
3	5/12/22	SRC 2021-171: INSTALLED 24"X24" FTCs ON POLES 6 & 10	T. YOUNG	C. LIU
2	3/23/14	SRC 2014-053: INSTALL LUNAR BAR, DELETE SIGNAL 11, CONVERT GREEN BALL TO GREEN VERTICAL ARROW FOR SIGNAL 24	B. WOO	C. WONG
1	9/20/05	TRAFFIC SIGNAL UPGRADE FOR THIRD STREET LIGHT RAIL CT#MR-1142	D. YEUNG	A. HERCE

TABLE OF REVISIONS
CHECKOUT DRAWING THROUGH THE SID CUSTODIAN FOR THE LATEST REVISION

SFMTA

DRAWN BY: T. YOUNG DATE: 6/2022
CHECKED BY: C. LIU DATE: 6/2022

SCALE 1"=10'
SHEET OF SHEETS 1 OF 1

TRAFFIC SIGNAL INVENTORY DIAGRAM

3RD STREET & HUDSON STREET

CNN NO: 20227000
REV NO: 3