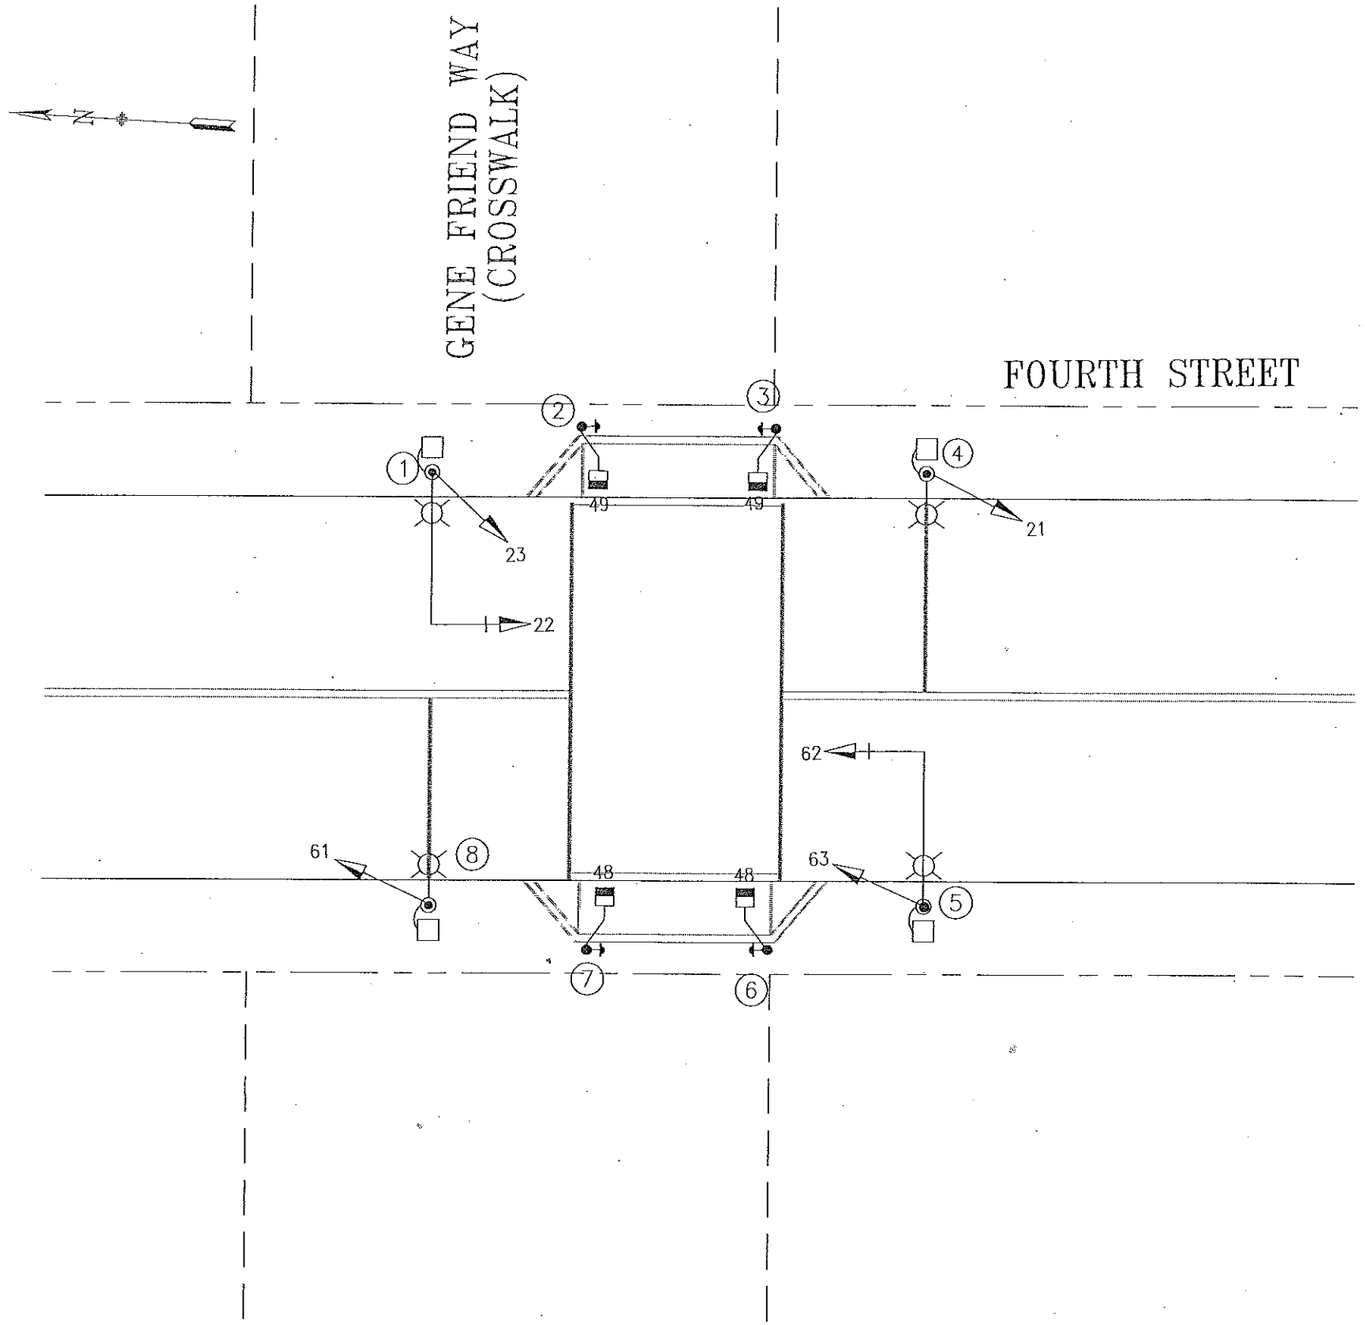

POLE AND EQUIPMENT SCHEDULE

POLE No.	TYPE OF POLE	VEHICLE SIGNAL			PEDESTRIAN SIGNAL			REMARKS
		No.	TYPE	MOUNTING (F/I)	No.	TYPE	MOUNTING (F/I)	
1	MISSION BAY STYLE STREET LIGHT POLE W/ SIGNAL ARM	22 23	3S12" 3S12"	MAS SV-1-T				
2	MISSION BAY STYLE POLE (7')				49	1S-COUNT	TP-1	APS
3	MISSION BAY STYLE POLE (7')				49	1S-COUNT	TP-1	APS
4	MISSION BAY STYLE STREET LIGHT POLE	21	3S12"	SV-1-T				
5	MISSION BAY STYLE STREET LIGHT POLE W/ SIGNAL ARM	62 63	3S12" 3S12"	MAS SV-1-T				
6	MISSION BAY STYLE POLE (7')				48	1S-COUNT	TP-1	APS
7	MISSION BAY STYLE POLE (7')				48	1S-COUNT	TP-1	APS
8	MISSION BAY STYLE STREET LIGHT POLE	61	3S12"	SV-1-T				

10 0 10 20
SCALE IN FEET

NO.	DATE	DESCRIPTION	BY	APP.

TABLE OF REVISIONS
CHECK WITH TRACING TO SEE IF YOU HAVE LATEST REVISION

SAN FRANCISCO MUNICIPAL TRANSPORTATION AGENCY

CITY AND COUNTY OF SAN FRANCISCO

DESIGNED: AH DATE: 8/09
DRAWN: AW DATE: 8/09
CHECKED: AH DATE: 8/09

APPROVED
SECTION ENGINEER DATE:
CITY TRAFFIC ENGINEER DATE:

SCALE: 1" = 10'
SHEET OF SHEETS
OF

TRAFFIC SIGNAL INVENTORY
4TH STREET AND GENE FRIEND WAY

CONTRACT NO.
DRAWING NO. T-1
FILE NO.
REV. NO. 0