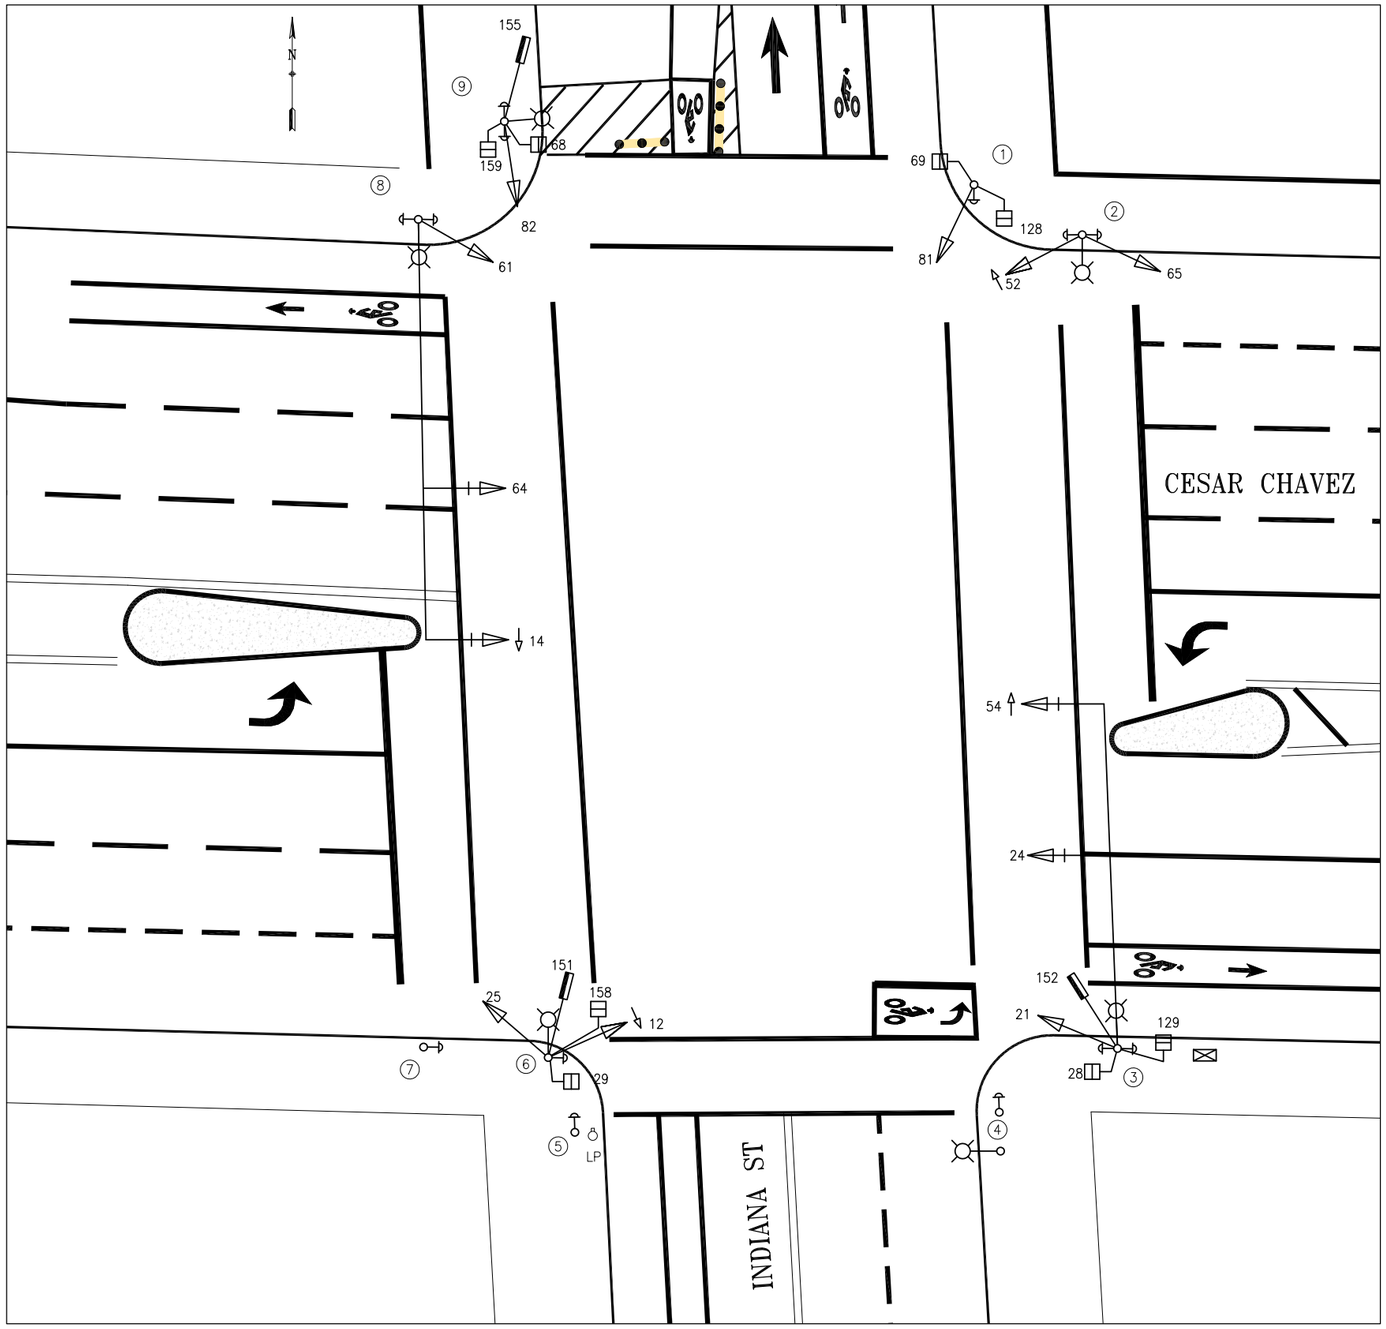

POLE AND EQUIPMENT SCHEDULE

POLE No.	TYPE OF POLE	LUMINAIRE VOLTAGE/ WATTAGE	VEHICLE SIGNAL					PEDESTRIAN SIGNAL			REMARKS
			No.	TYPE	MOUNTING	VISORS	LOUVERS	No.	TYPE	MOUNTING	
1	1-A (10')		81	3S12"	TV-1-T	T	–	69 128	1S-COUNT 1S-COUNT	SP-1 SP-1	PPB
2	STREET LIGHT 6' LA	240/150	52 65	3S12"LA 3S12"	SV-2-TA	T T	–	–	–	–	PPB (2)
3	26-3-70 45' MAST ARM 6' LA	240/150	21 152 24 54	3S12" 3S12" BIKE 3S12" 3S12"LA	SV-2-TA MAS MAS	T T T T	–	28 129	1S-COUNT 1S-COUNT	SP-2-T	PPB (2)
4	PPB POLE (4')	–	–	–	–	–	–	–	–	–	PPB
5	PPB POLE (4')	–	–	–	–	–	–	–	–	–	PPB
6	STREET LIGHT 6' LA	240/150	12 25 151	3S12"LA 3S12" 3S12" BIKE	SV-3-TA	T T T	–	29 158	1S-COUNT 1S-COUNT	SP-2-T	
7	PPB POLE (4')	–	–	–	–	–	–	–	–	–	PPB
8	29-5-70 50' MAST ARM 6' LA	240/150	14 64 61	3S12"LA 3S12" 3S12"	MAS MAS SV-1-T	T T T	–	–	–	–	PPB(2)
9	STREET LIGHT 6' LA	240/150	81 155	3S12" 3S12" BIKE	SV-2-TA	T T	–	68 159	1S-COUNT 1S-COUNT	SP-2-T	PPB PPB

NO.	DATE	DESCRIPTION	BY	APP.
1	01/24/20	SOUTHBOUND BIKE SIGNALS PER SRC 2019-247	JHC	MG
0	05/09	ISLAIS CREEK MOTOR COACH FACILITY MR-1206	DY	RJ

TABLE OF REVISIONS
CHECK WITH TRACING TO SEE IF YOU HAVE LATEST REVISION

REFERENCE INFORMATION & FILE NO. OF SURVEYS

SAN FRANCISCO MUNICIPAL TRANSPORTATION AGENCY

CITY AND COUNTY OF SAN FRANCISCO

DRAWN: JHC DATE: 07/24/18
CHECKED: MG DATE: 07/12/19

SCALE: 1":10'

SHEET OF SHEETS 01 OF 01

TRAFFIC SIGNAL INVENTORY DIAGRAM

CESAR CHAVEZ AND INDIANA STREET

CNN NO. 20708000

REV NO. 1